Rev A

Drawing Number 5040189/HW/GA/102

Status P

DO NOT SCALE

100 0 10

A1 Drawings

File Location: P:\GBCBA\Hard1\Cambridgeshire Highways\Projects\5040189_Cycle Imps_Fen Ditton E Cambridge Links & NCN51\900 CAD & BIM\910 Drawings\5040189_HW_GA_101_Rev.B.dwg Date: Jan 06, 2016 - 3:47pm Plotted by: BC967806

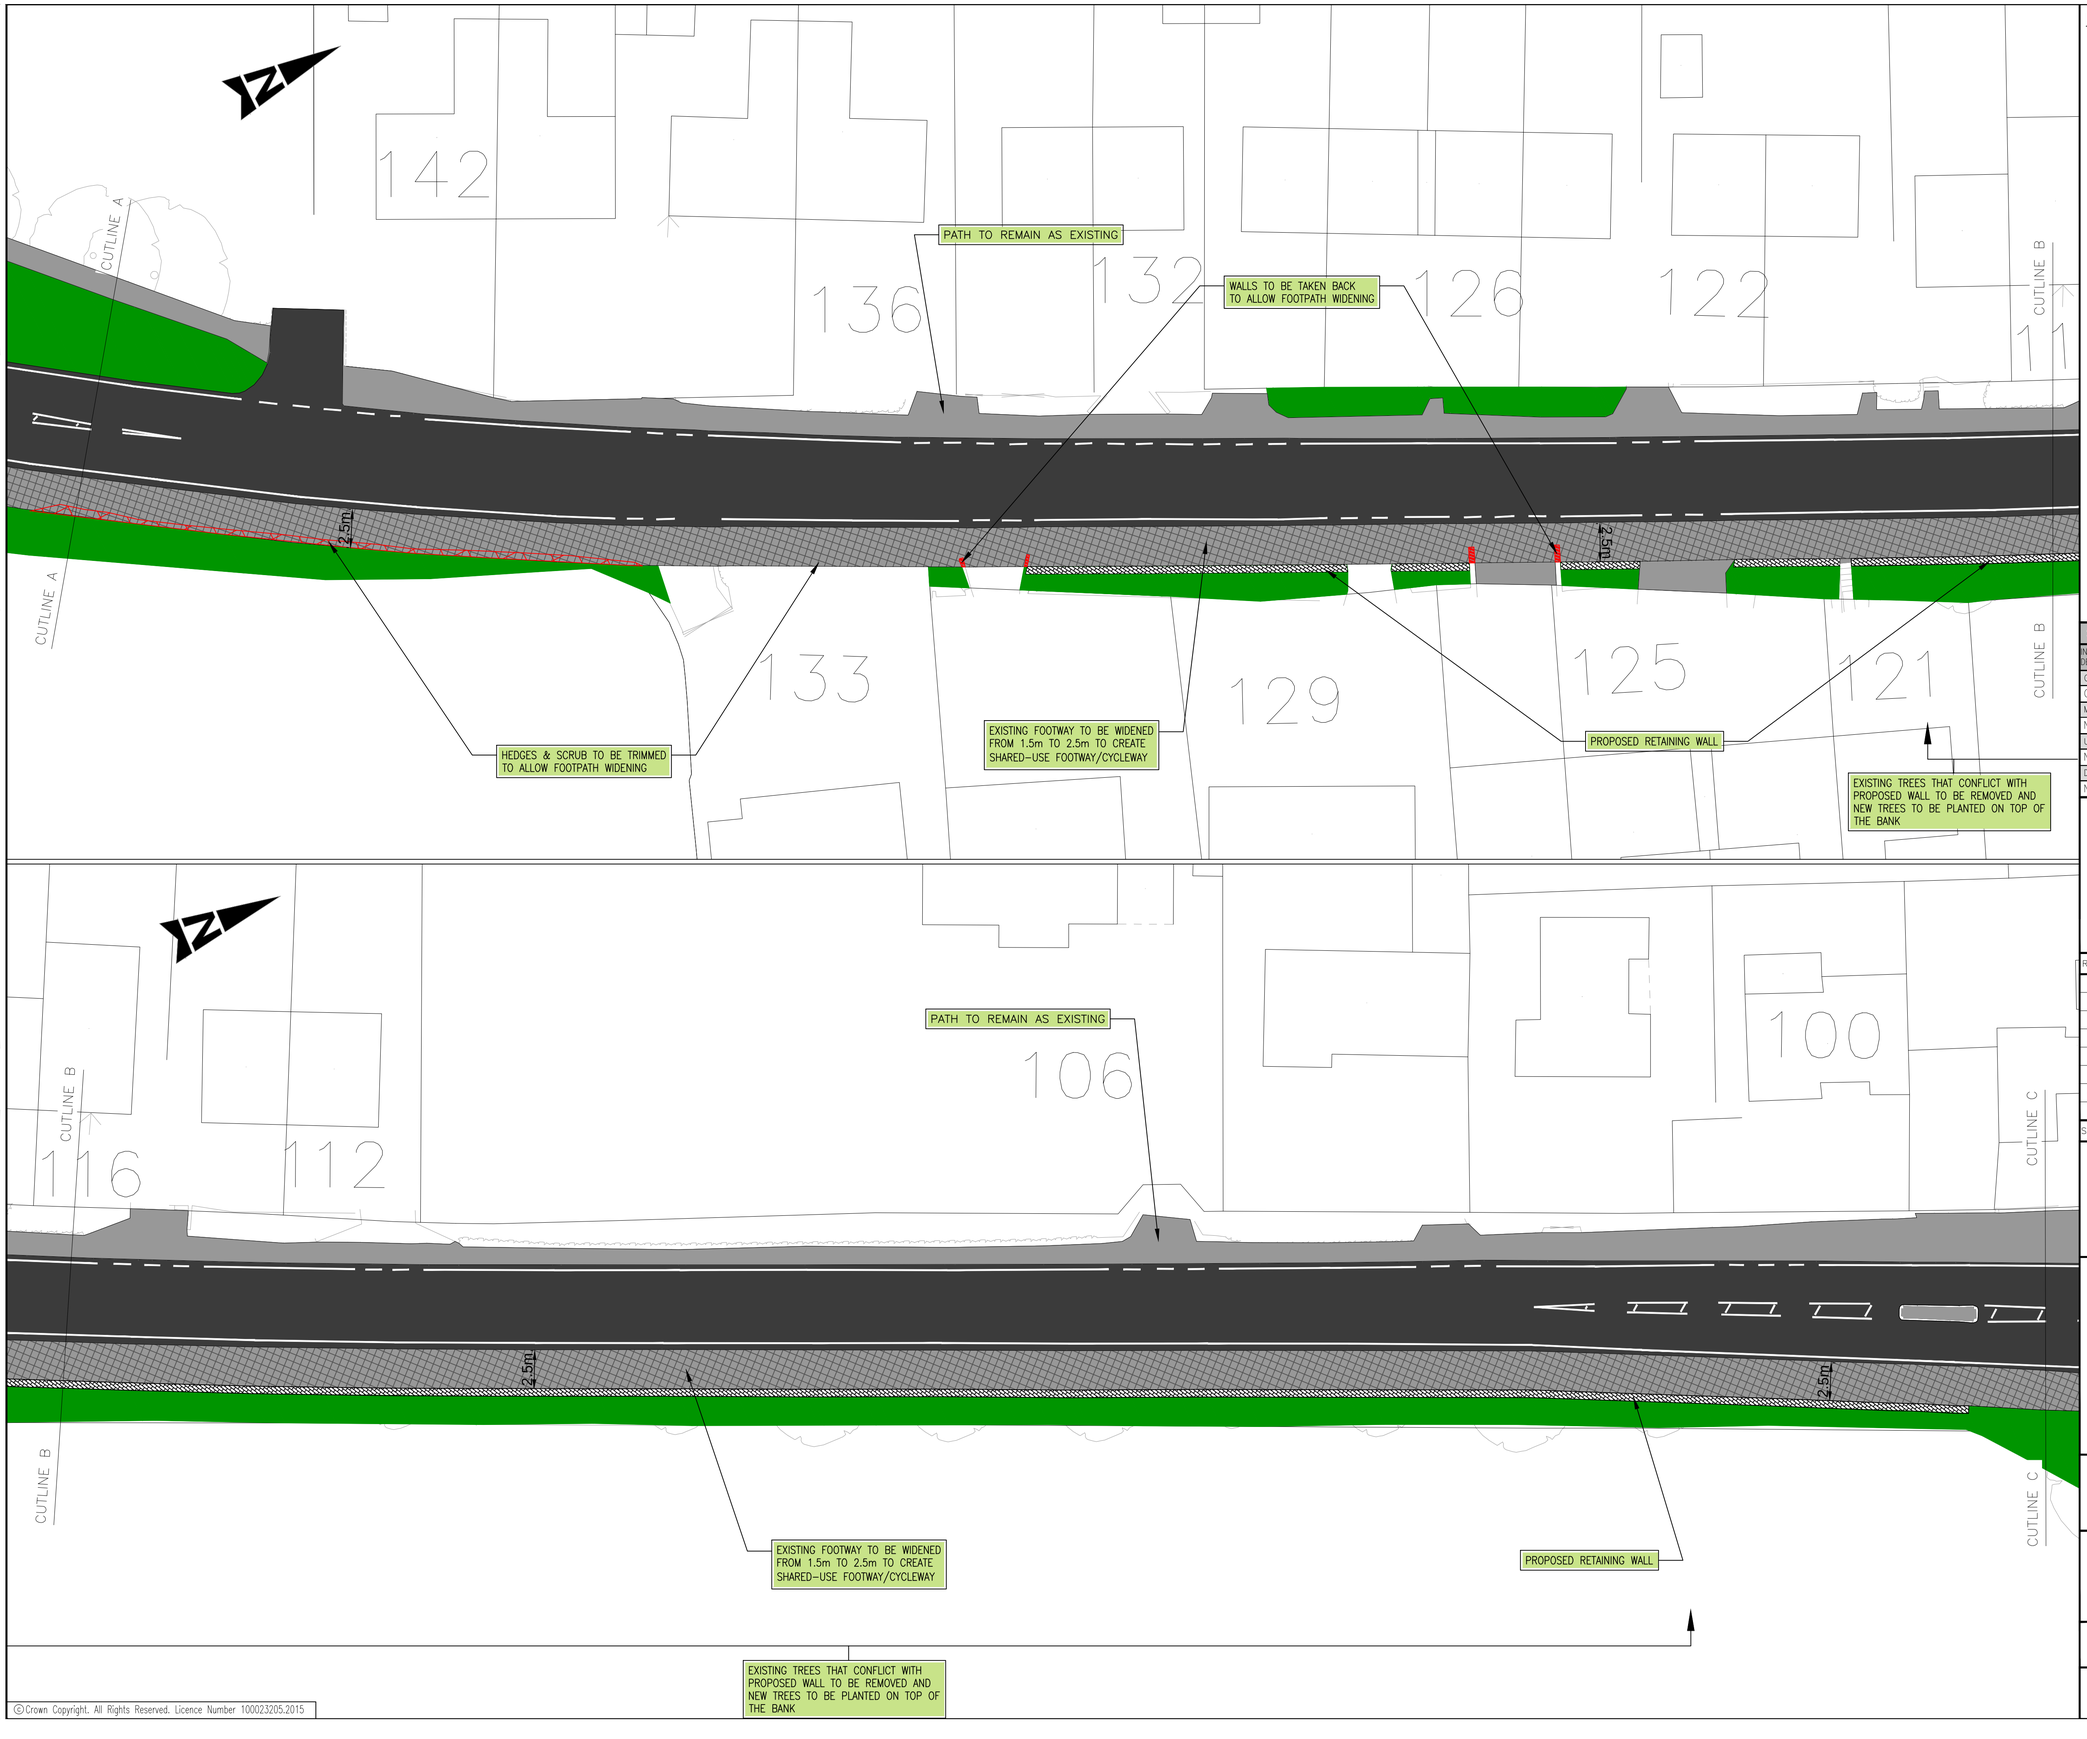

©Crown Copyright. All Rights Reserved. Licence Number 100023205.2015

KEY

- PROPOSED SHARED-USE FOOTWAY/CYCLEWAY
- FOOTPATH
- CARRIAGEWAY
- PROPOSED CROSSING TABLE
- EXISTING GRASS VERGE

SAFETY, HEALTH AND ENVIRONMENTAL INFORMATION

IN ADDITION TO THE HAZARDS/RISKS NORMALLY ASSOCIATED WITH THE TYPES OF WORK DETAILED ON THIS DRAWING, NOTE THE FOLLOWING SIGNIFICANT RESIDUAL RISKS:

CONSTRUCTION	
	CHECK FOR POSSIBLE UNDERGROUND SERVICES
MAINTENANCE/CLEANING	
	NONE
USE	
	NONE
DECOMMISSIONING/DEMOLITION	
	NONE

Rev	Description	By	Date	Chk'd	Auth
B	LABELS REVISED	TS	01/16	RLB	LM
P	FOR INFORMATION		01/16		LM
P	FOR INFORMATION		11/15		LM

Stat	Purpose of Issue	Date	Auth

Cambridgeshire Highways ©
Infrastructure Services
5 Wellbrook Court
Girton Road
Cambridge
CB3 0NA
Tel: (01223) 785165
cambridgeshirehighways@skanska.co.uk

Client

Cambridgeshire Highways working for Cambridgeshire County Council

Project

FEN DITTON CYCLEWAY IMPS
DITTON LANE

Title

GENERAL ARRANGEMENT
SHEET (2 OF 4)

Original Scale	Designed/Drawn	Checked	Authorised
1:200	TS/JC	RLB	LM
	Date 14/12/15	Date 15/12/15	Date 15/12/15

Status	Drawing Number	Rev
P	5040189/HW/GA/102	B