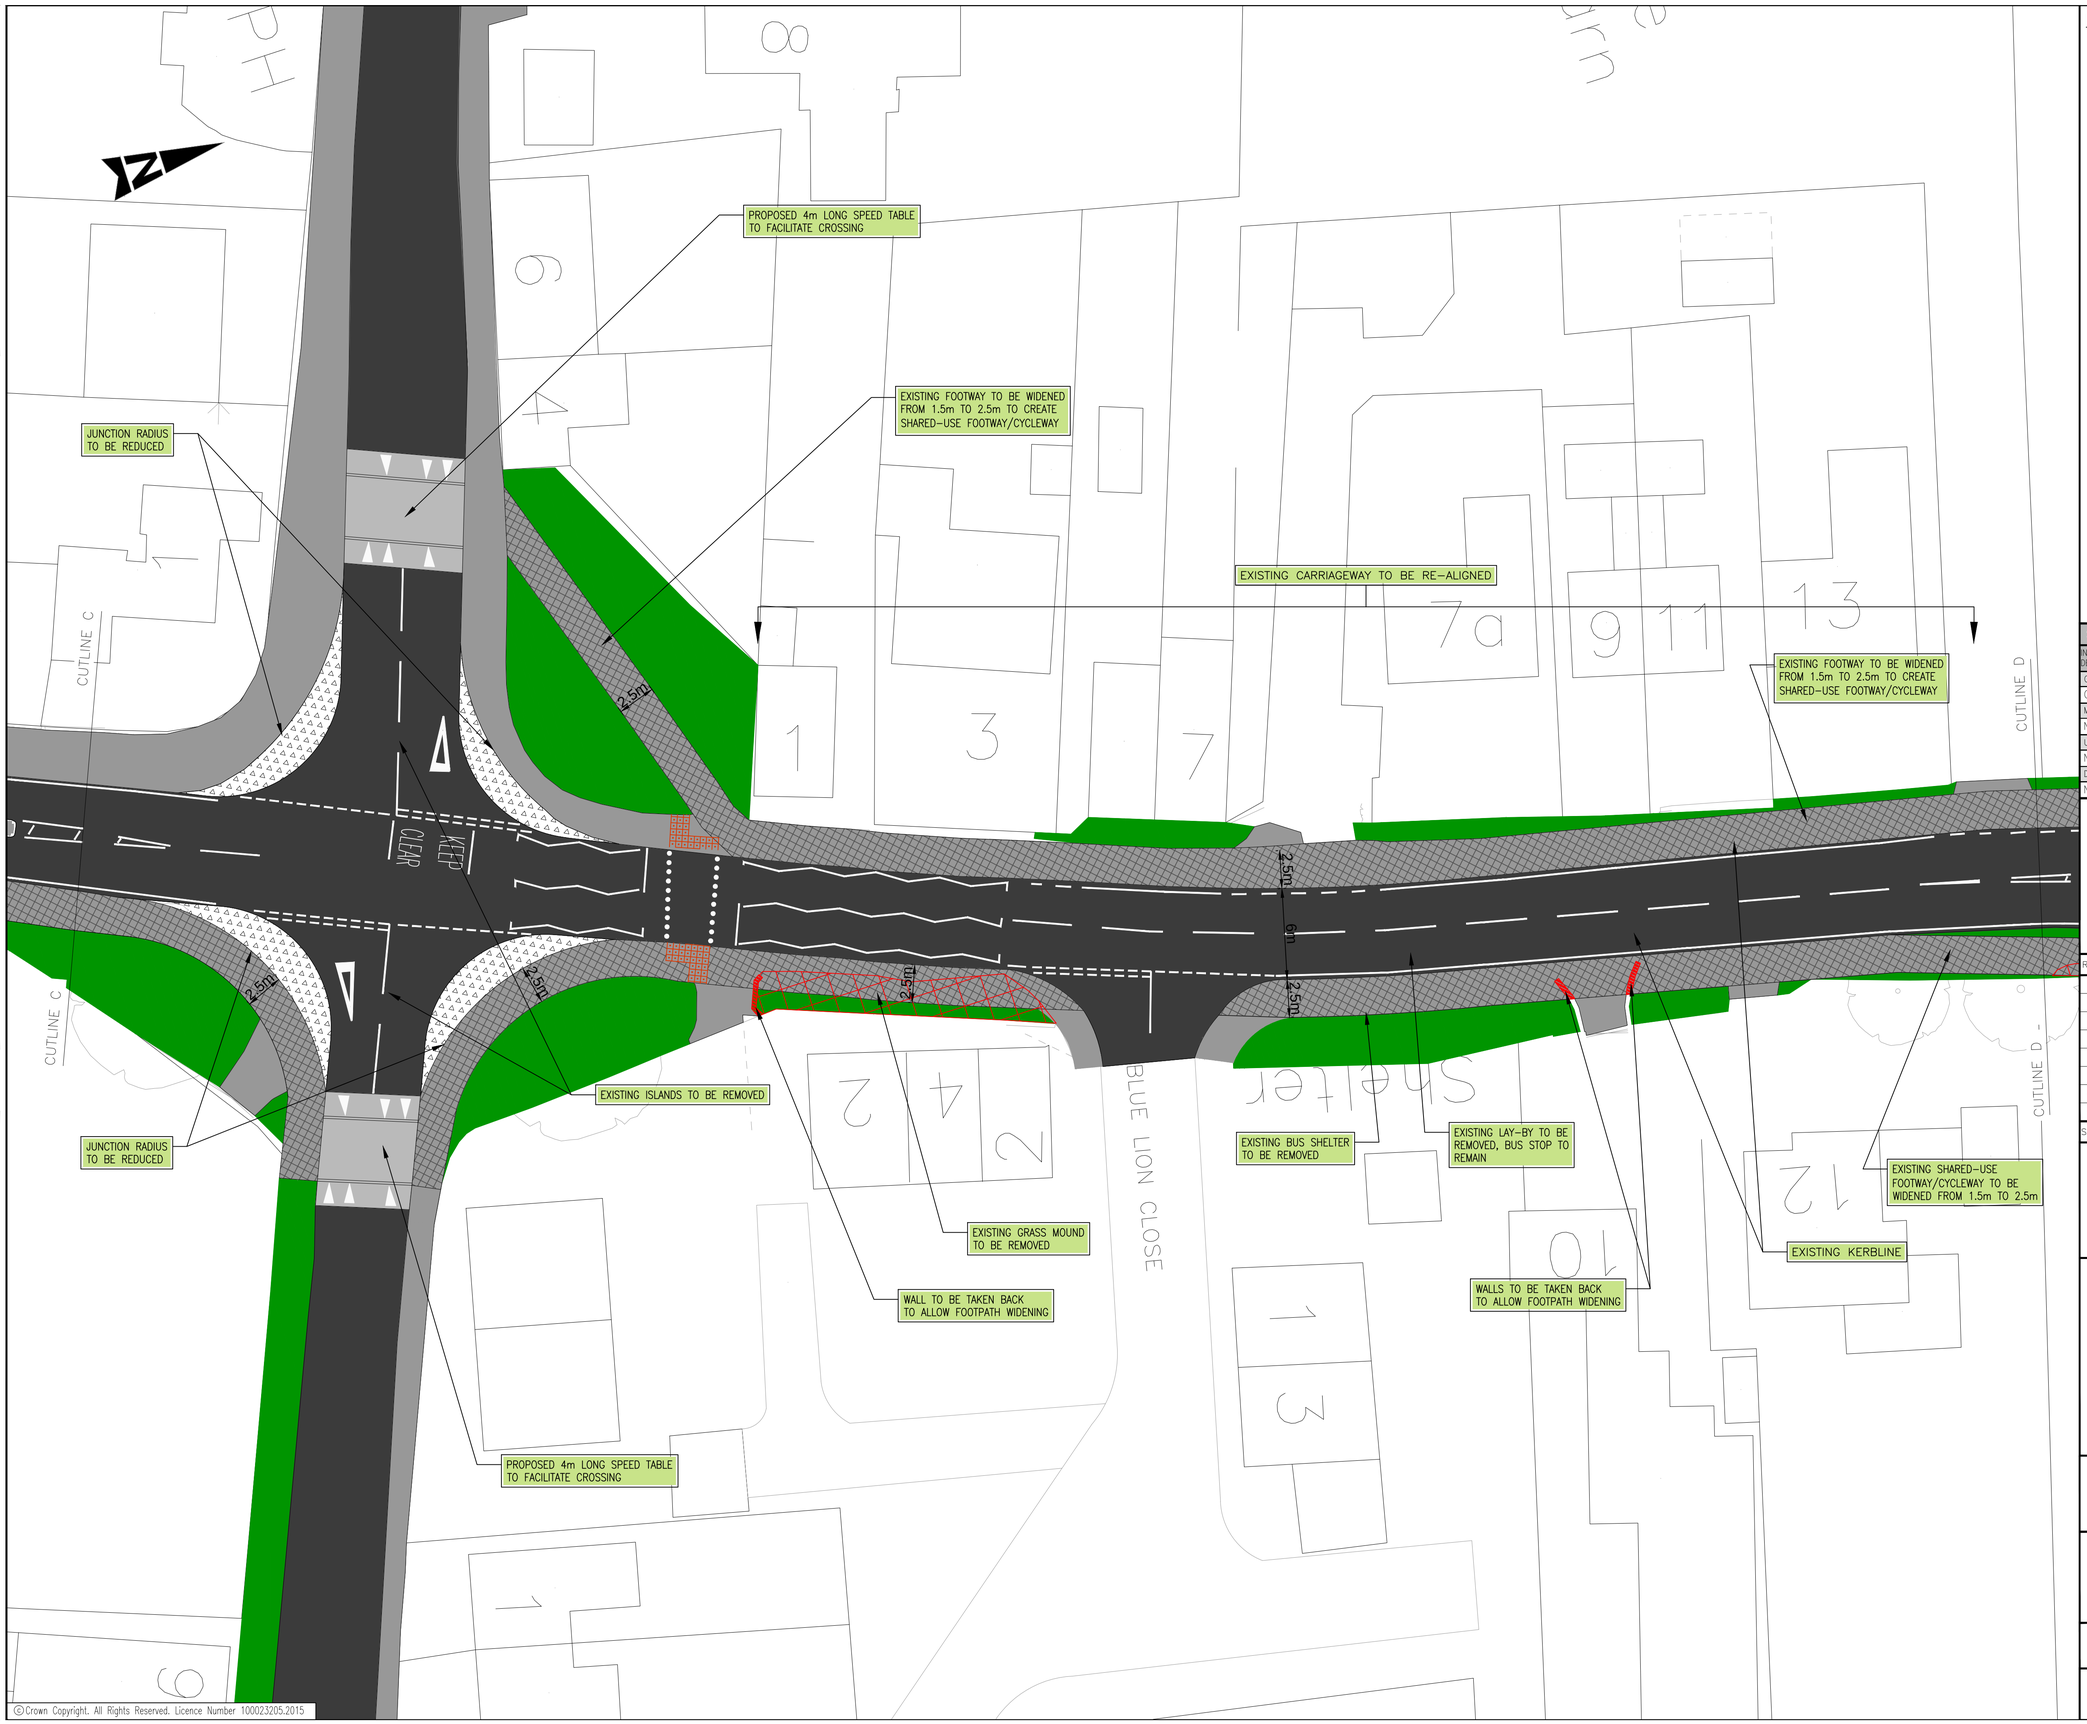

©Crown Copyright. All Rights Reserved. Licence Number 100023205.2015

KEY

- PROPOSED SHARED-USE FOOTWAY/CYCLEWAY
- FOOTPATH
- CARRIAGEWAY
- PROPOSED CROSSING TABLE
- EXISTING GRASS VERGE
- PROPOSED OVER-RUN AREA IN DIFFERENT FINISH TO ALLOW TURNING MANOEUVER OF 16.5m ARTICULATED VEHICLES

SAFETY, HEALTH AND ENVIRONMENTAL INFORMATION

IN ADDITION TO THE HAZARDS/RISKS NORMALLY ASSOCIATED WITH THE TYPES OF WORK DETAILED ON THIS DRAWING, NOTE THE FOLLOWING SIGNIFICANT RESIDUAL RISKS

CONSTRUCTION	CHECK FOR POSSIBLE UNDERGROUND SERVICES
MAINTENANCE/CLEANING	NONE
USE	NONE
DECOMMISSIONING/DEMOLITION	NONE

Rev	Description	By	Date	Chk'd	Auth
B	LABELS REVISED	TS	01/16	RLB	LM

Stat	Purpose of Issue	Date	Auth
P	FOR INFORMATION	01/16	LM
P	FOR INFORMATION	11/15	LM

Cambridgeshire Highways ©
Infrastructure Services
5 Wellbrook Court
Girton Road
Cambridge
CB3 0NA
Tel: (01223) 785165
cambridgeshirehighways@skanska.co.uk

Client

Cambridgeshire Highways working for Cambridgeshire County Council

Project

FEN DITTON CYCLEWAY IMPS
DITTON LANE

Title

GENERAL ARRANGEMENT
SHEET (3 OF 4)

Original Scale	Designed/Drawn	Checked	Authorised
1:200	TS/JC	RLB	LM
	Date 14/12/15	Date 15/12/15	Date 15/12/15

Status	Drawing Number	Rev
P	5040189/HW/GA/103	B

Rev A
Drawing Number 5040189/HW/GA/103
Status P
DO NOT SCALE
A1
File Location: P:\GBCBA\HandT\Cambridgeshire Highways\Projects\5040189_Cycle Imps_Fen Ditton E Cambridge Links & NCN51\900 CAD & BIM\910 Drawings
Drawing Name: 5040189_HW_GA_101_Rev.B.dwg Date: Jan 06, 2016 - 3:48pm Plotted by: BC967806